Street Smart

This drawing is for example purposes only. Please contact Street Smart to discuss your specific project requirements.
(888) 653-6800

CITY OF SCOTTSDALE, AZ
FLW BLVD & PIMA RD
TEMPORARY TRAFFIC SIGNAL LAYOUT

OPTION #1

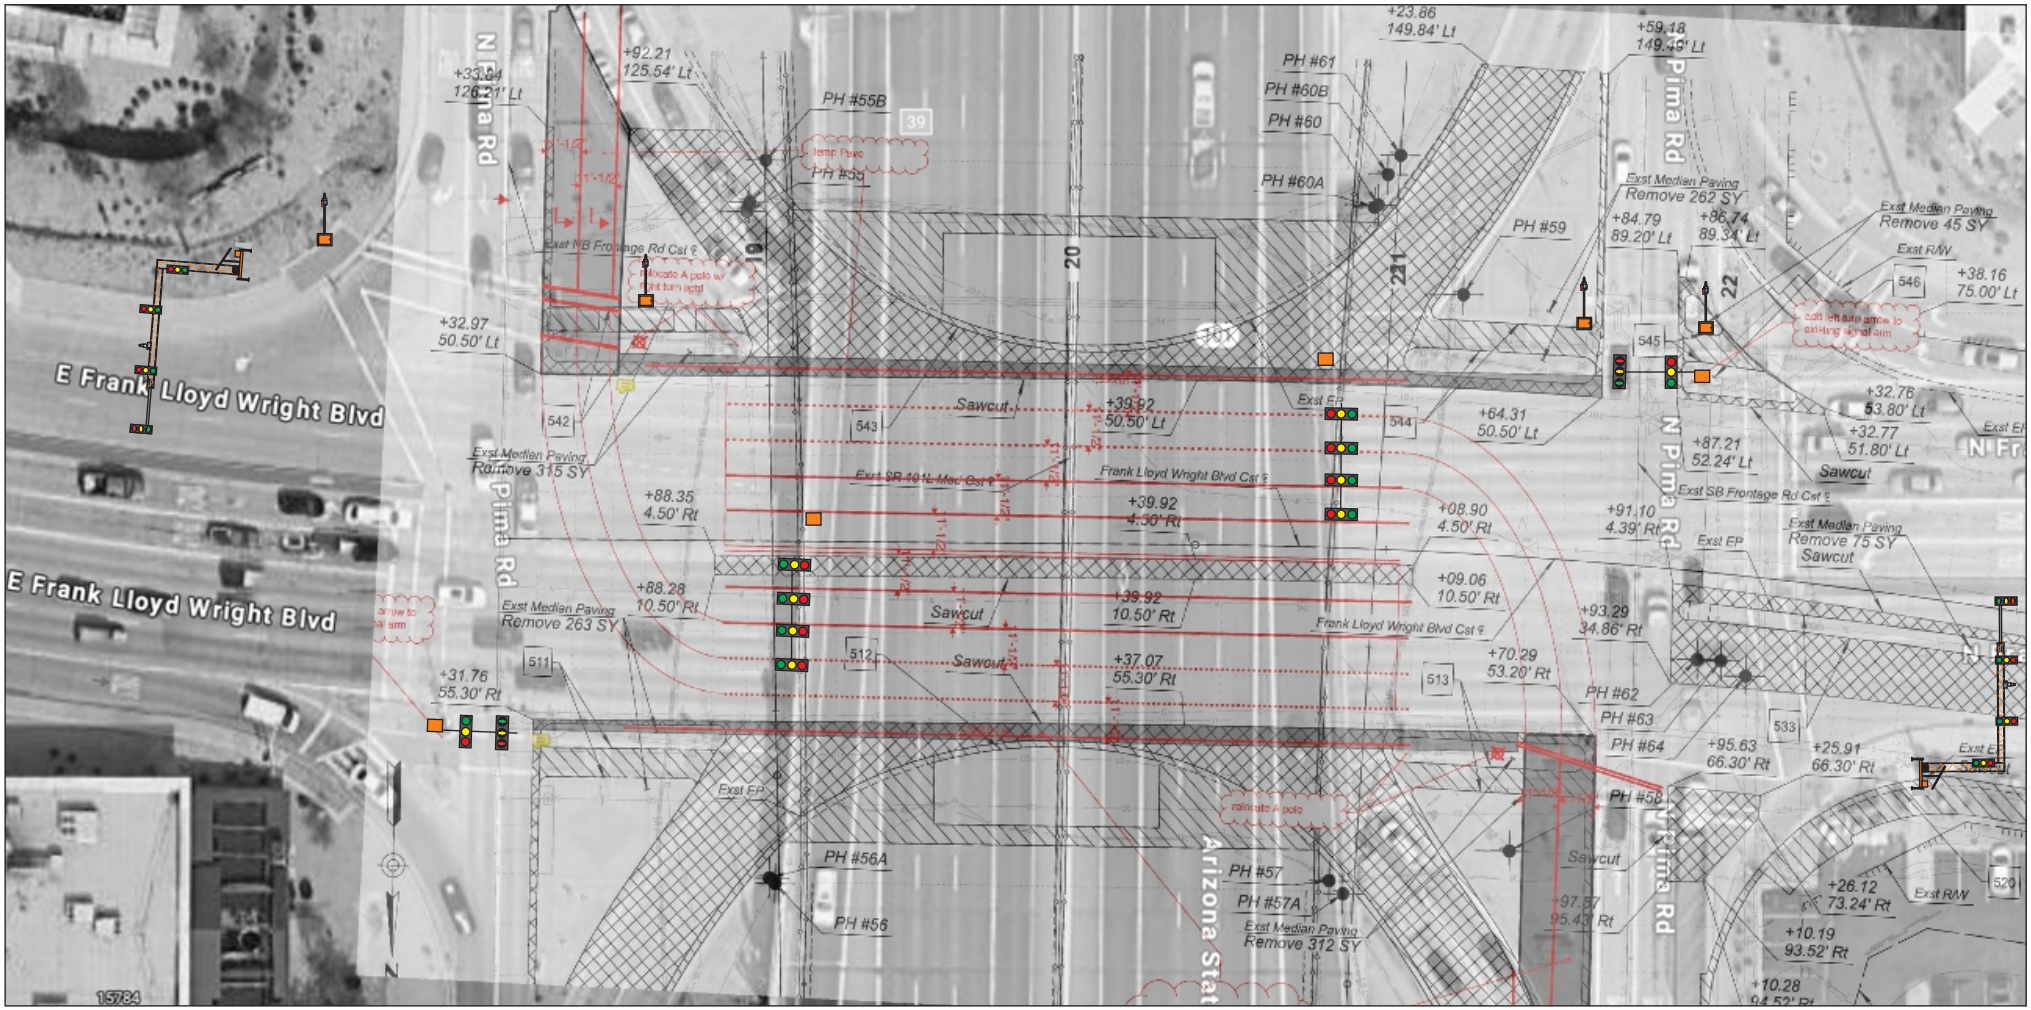

SYMBOL KEY:

EXISTING MAST ARM

12V POWER SUPPLY UNIT

12V MA RETROFIT SIGNAL HOUSINGS

TEMPORARY PEDESTRIAN SIGNAL DEVICE

TEMPORARY TRUSS SIGNAL STRUCTURE

Street Smart

CITY OF SCOTTSDALE, AZ
FLW BLVD & PIMA RD
TEMPORARY TRAFFIC SIGNAL LAYOUT

OPTION #2

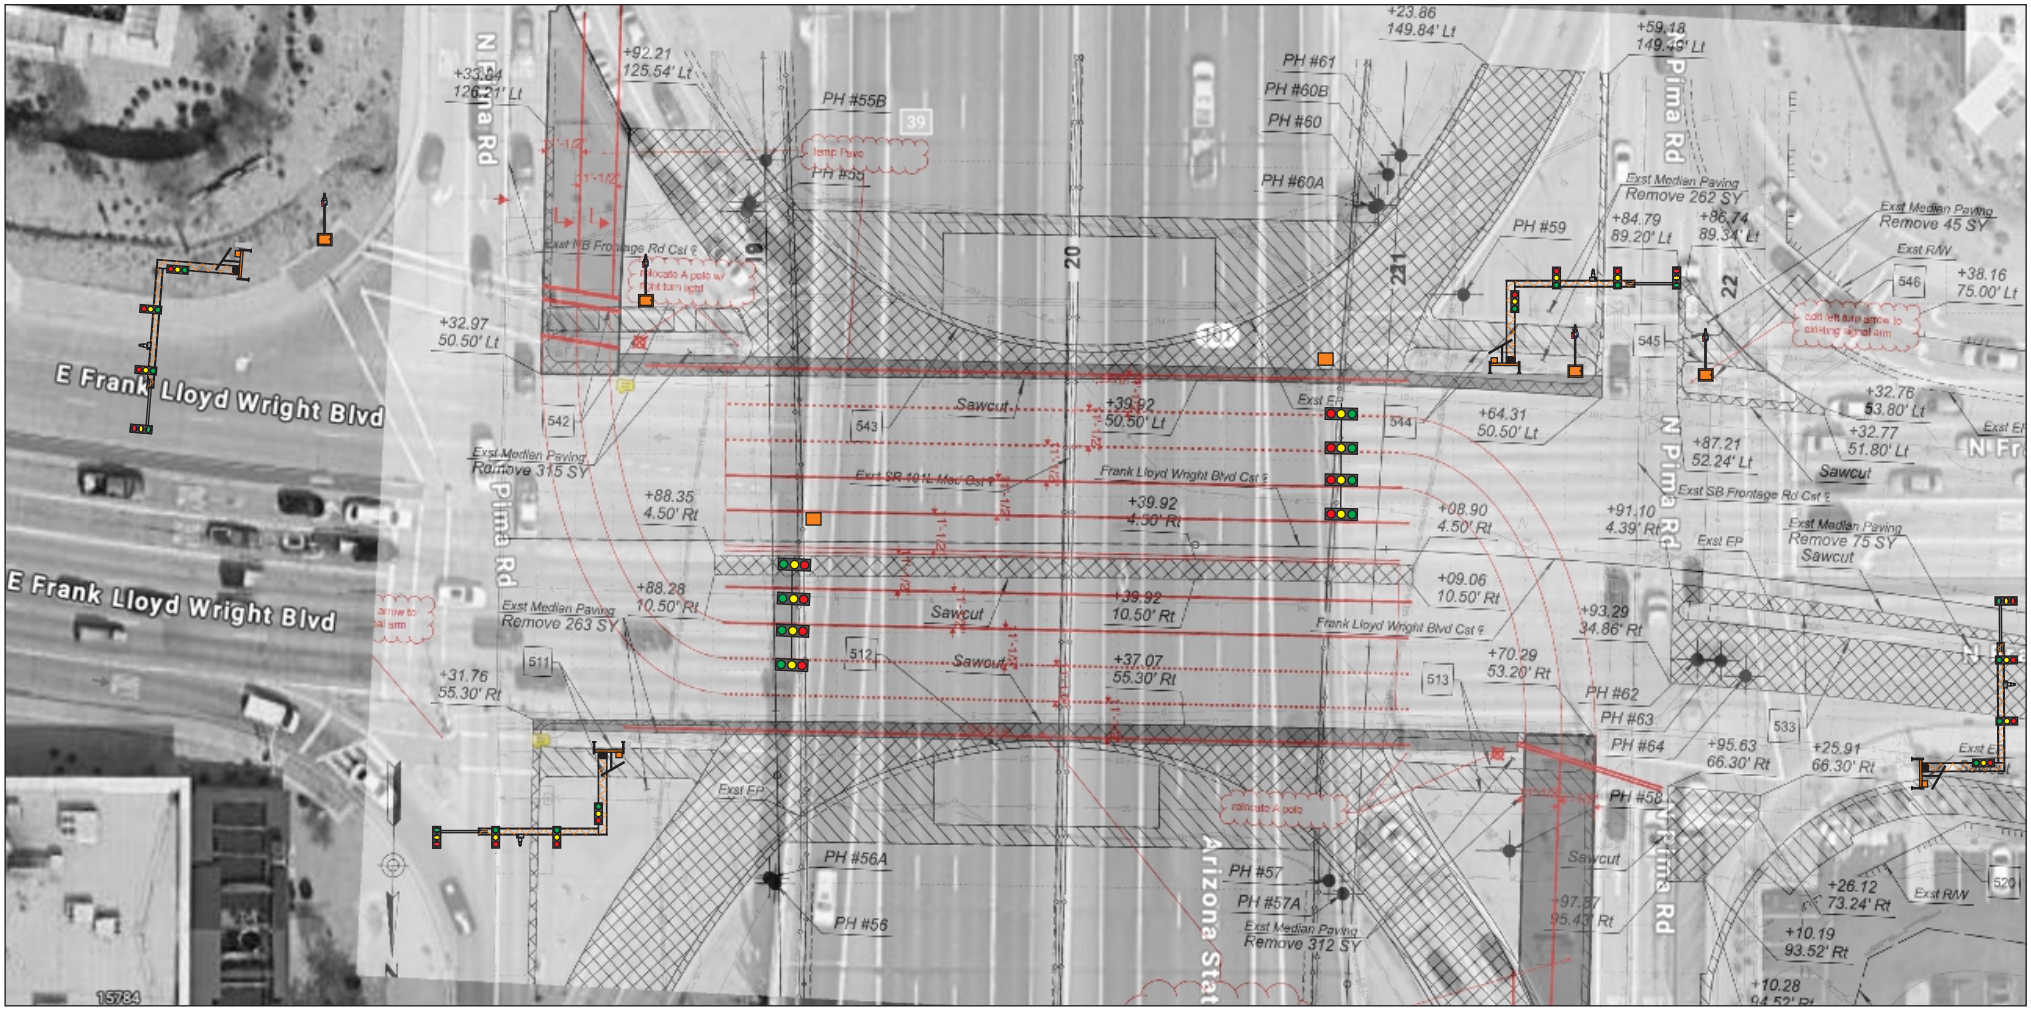

SYMBOL KEY:

EXISTING MAST ARM	12V POWER SUPPLY UNIT	12V MA RETROFIT SIGNAL HOUSINGS	TEMPORARY PEDESTRIAN SIGNAL DEVICE	TEMPORARY TRUSS SIGNAL STRUCTURE

Street Smart

CITY OF SCOTTSDALE, AZ
EB & WB FLW BLVD @ PIMA RD
STS TRUSS SIGNAL DEPICTION

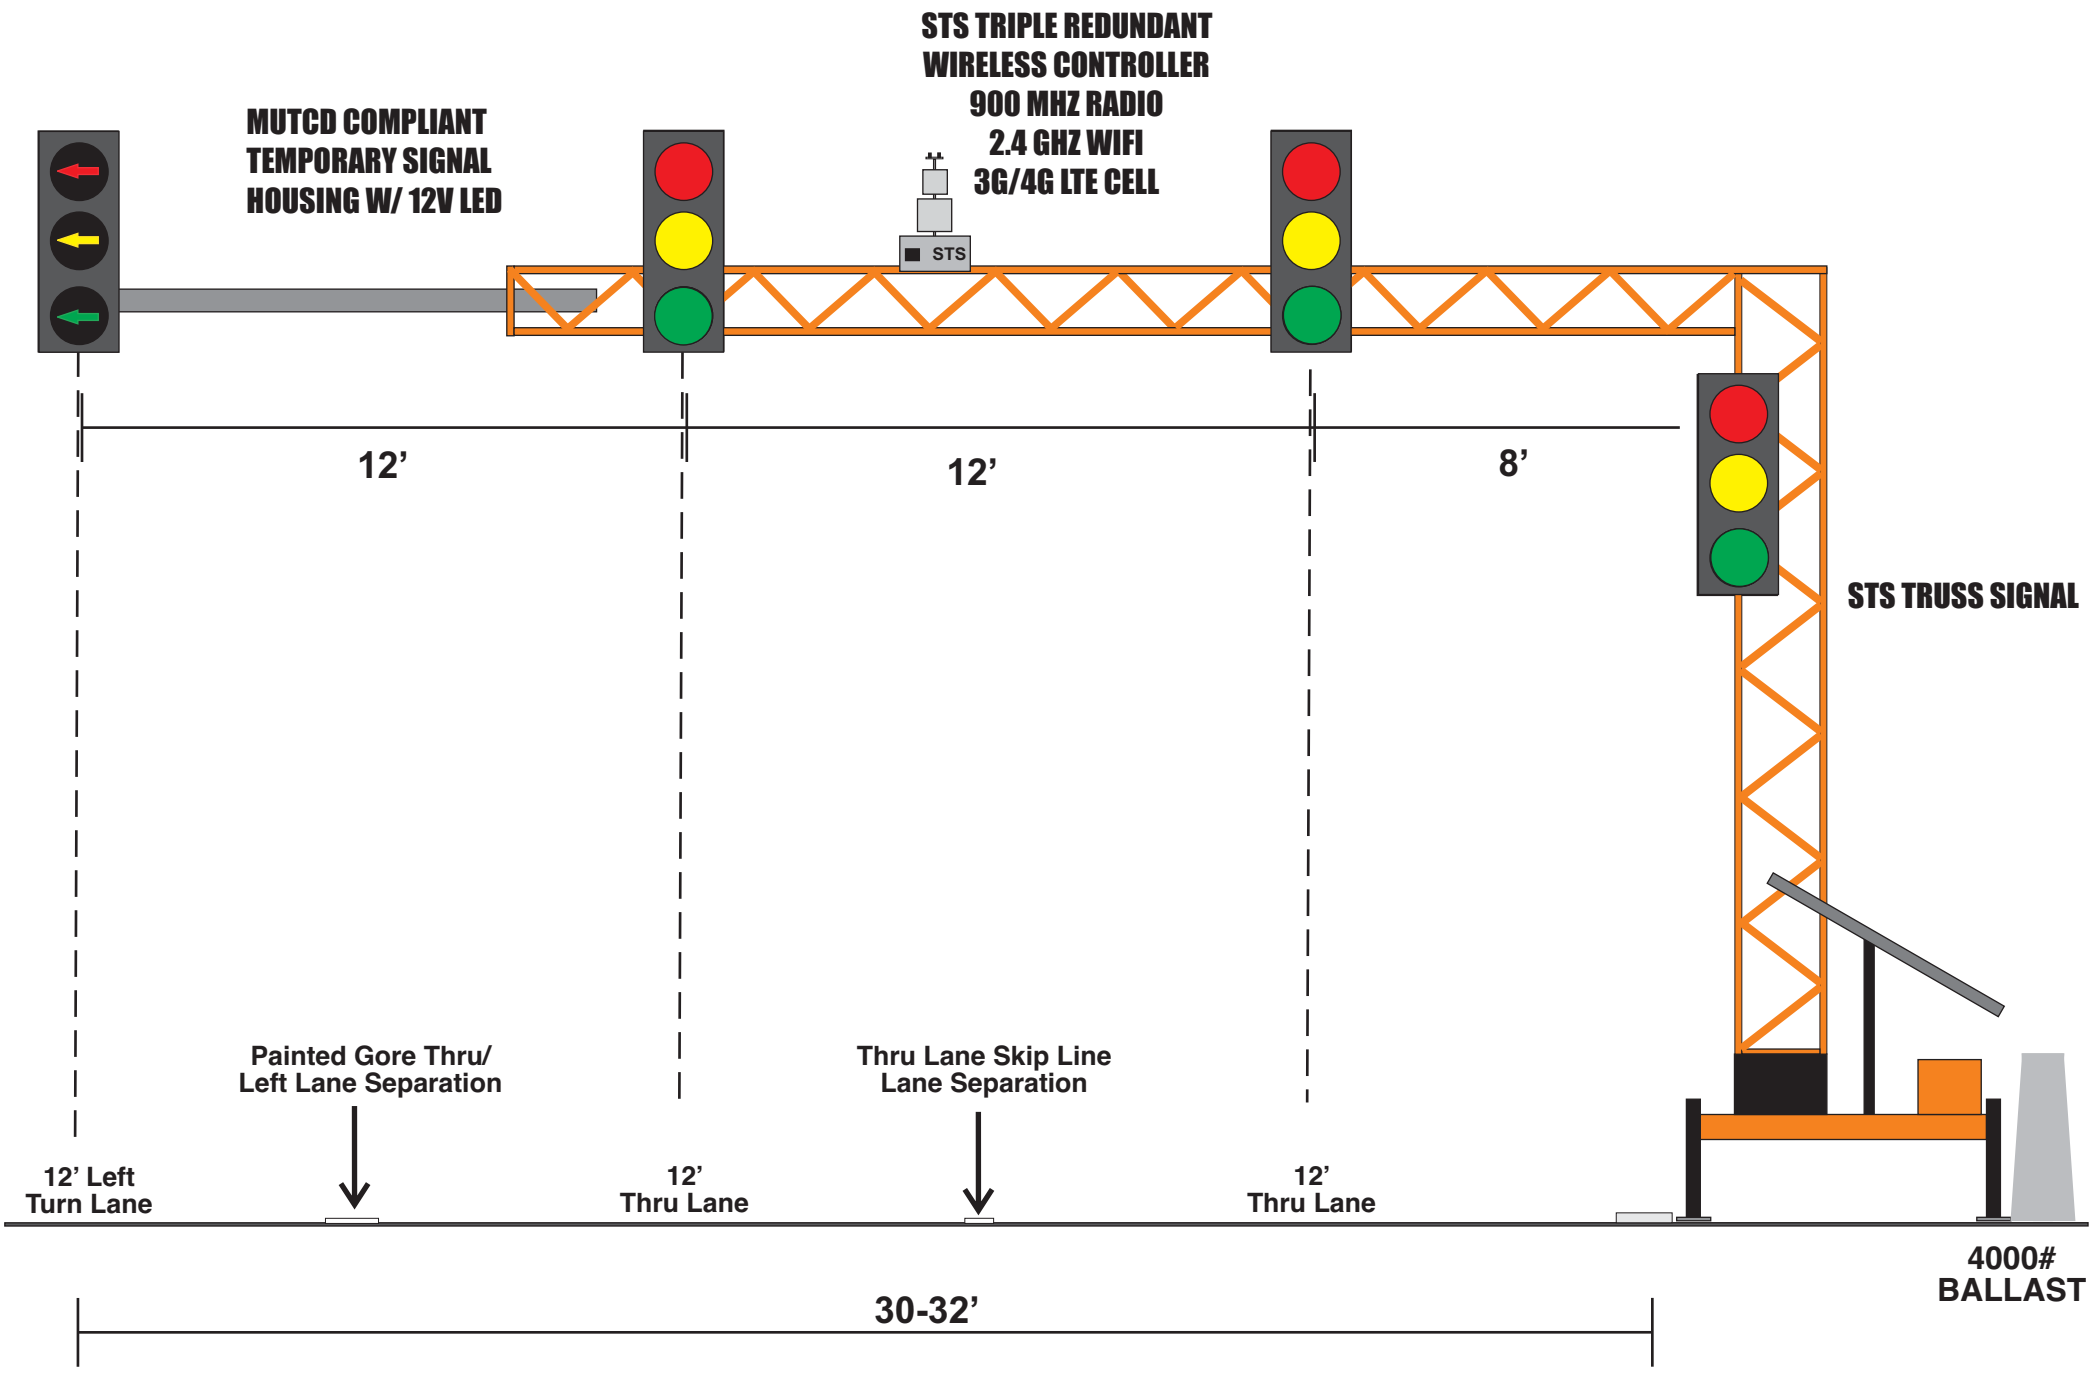

Street Smart

CITY OF SCOTTSDALE, AZ
EB & WB FLW BLVD @ PIMA RD
STREET VIEW LOOK

Street Smart

CITY OF SCOTTSDALE, AZ
NB & SB PIMA RD @ FLW BLVD
STS TRUSS SIGNAL DEPICTION

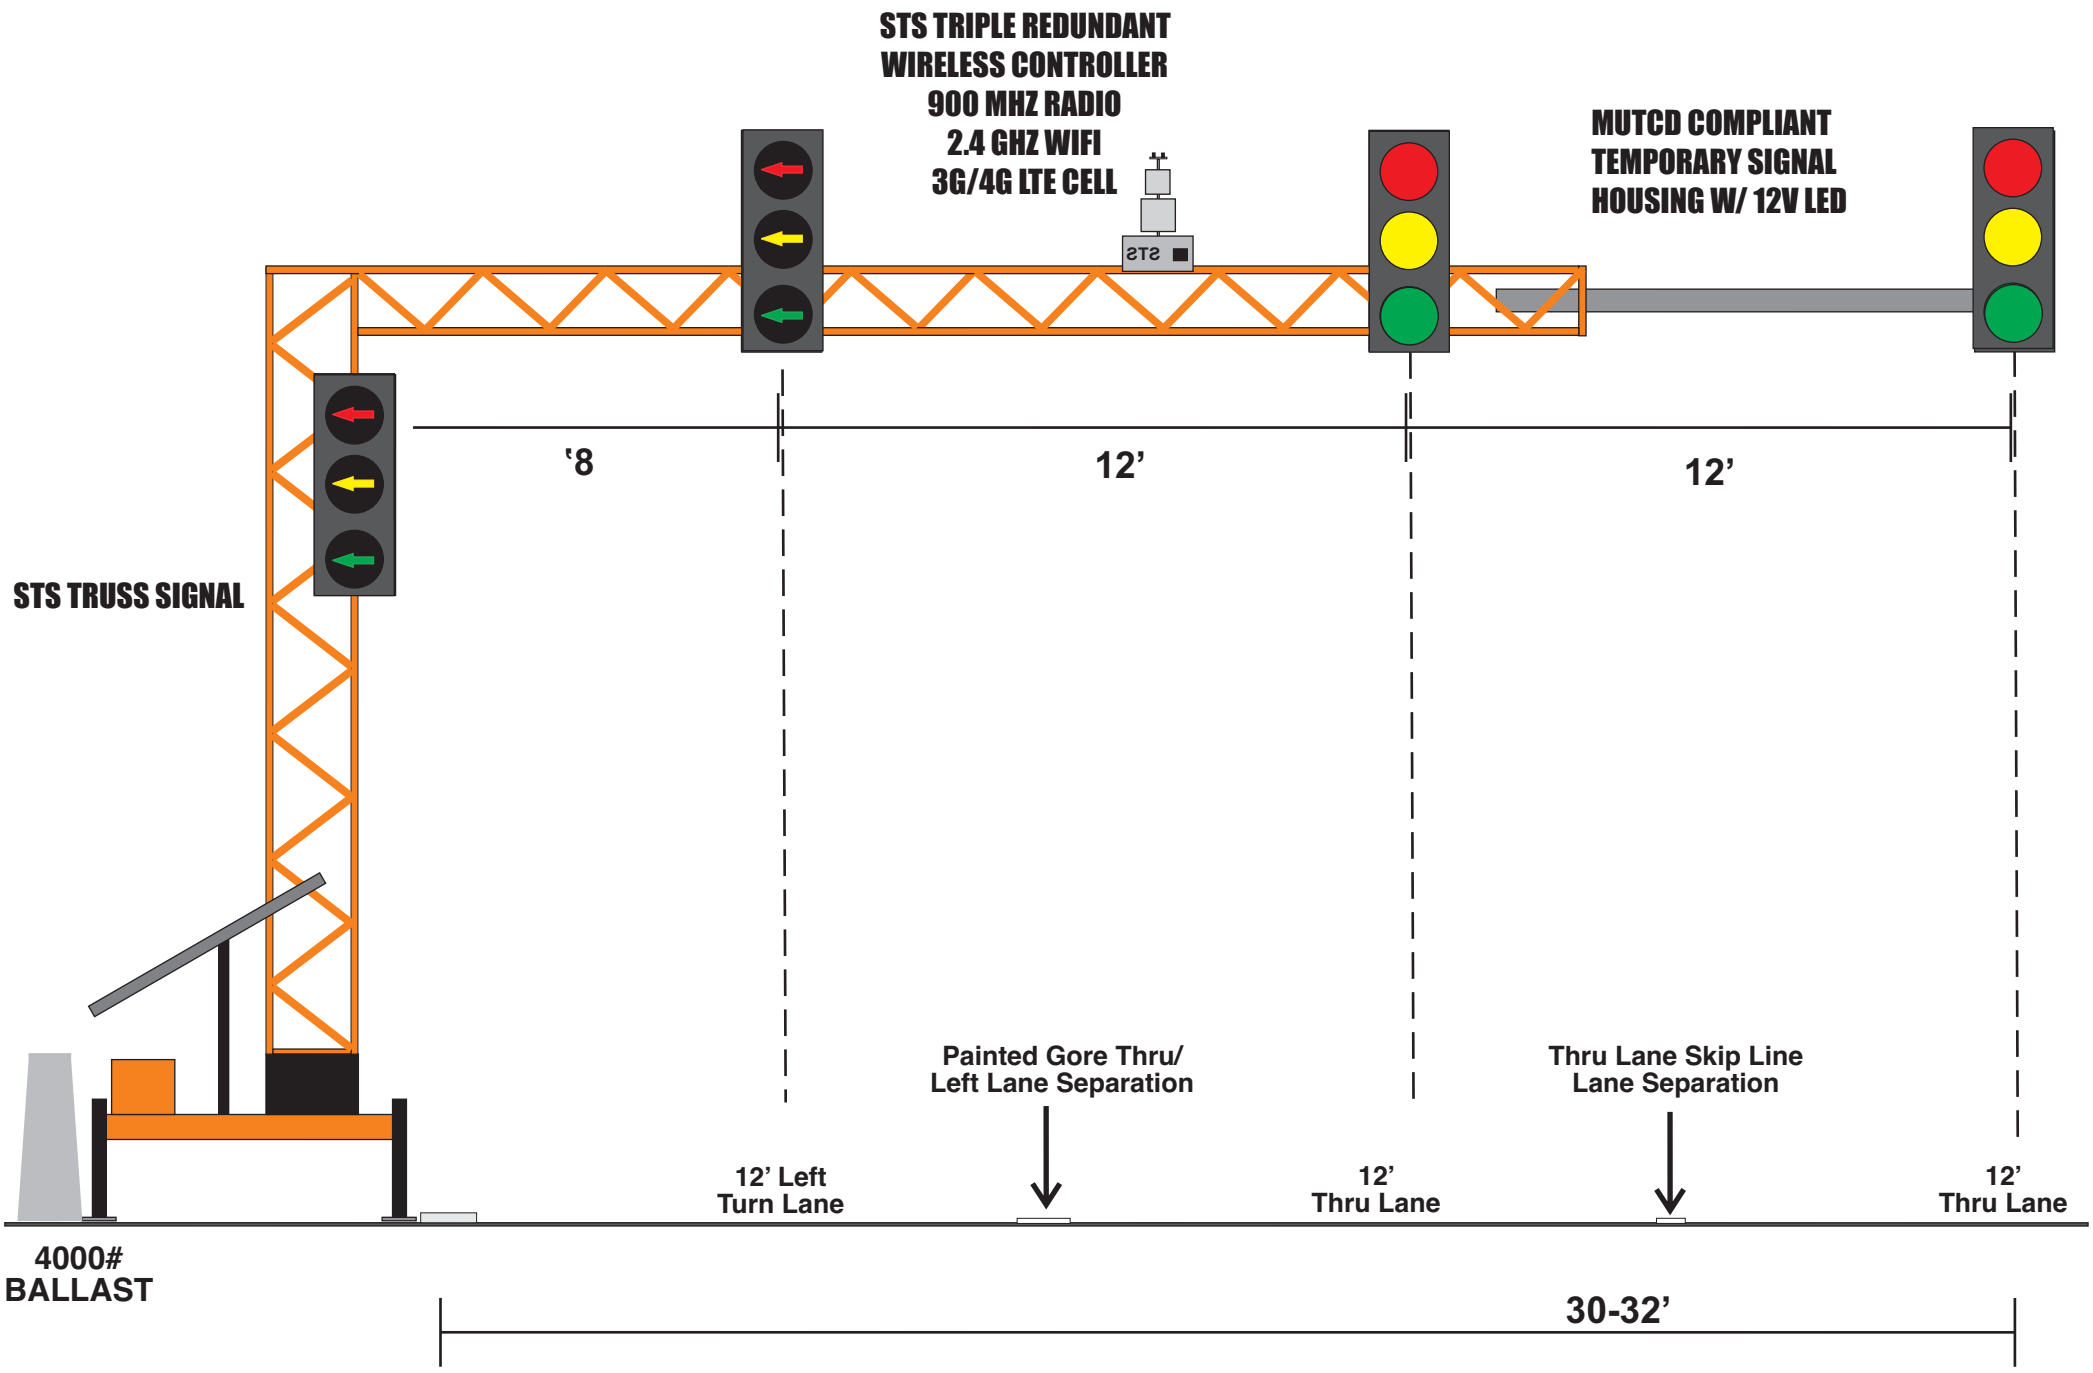

Street Smart

CITY OF SCOTTSDALE, AZ
NB & SB PIMA RD @ FLW BLVD
STREET VIEW LOOK

Street Smart

EXISTING MAST ARM TEMPORARY RETROFIT CONCEPTUAL DRAWING

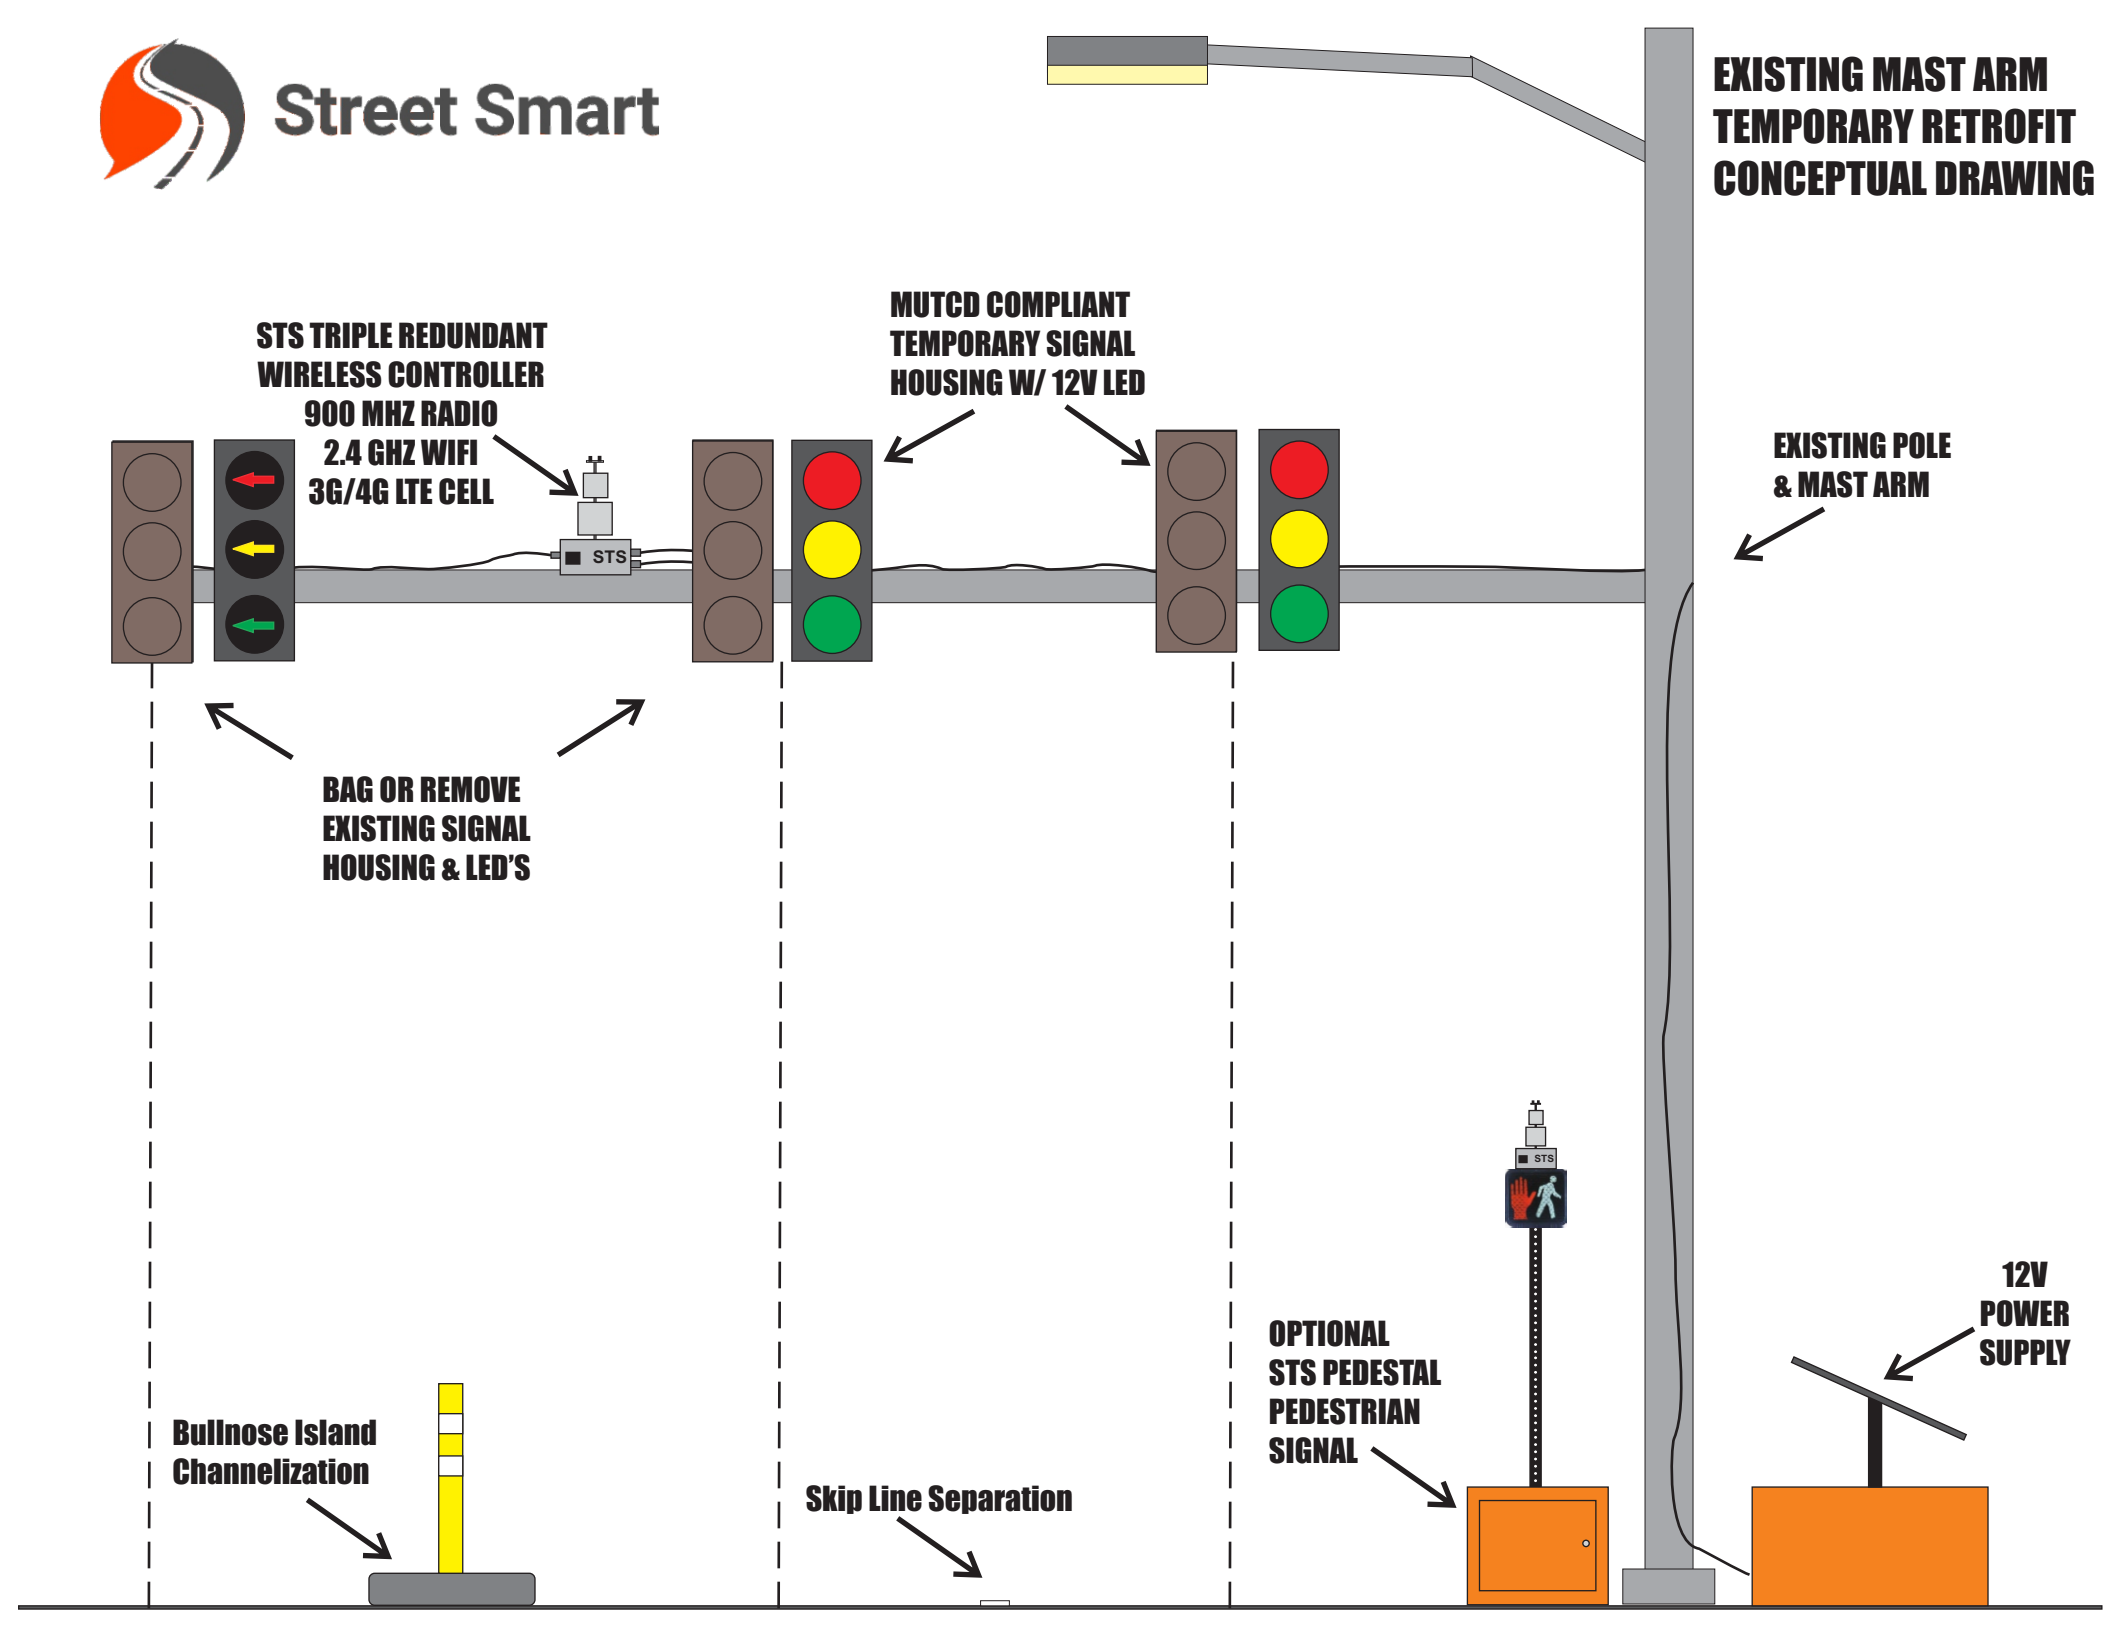

Street Smart

CITY OF SCOTTSDALE, AZ
EB & WB FLW BLVD - US-101 BRIDGE
STREET VIEW LOOK